• Date: 7/16/19 • Location: 9 East 71st Street, New York, NY – 1st Floor
• Case #: 31E-NY-3027571 • Preparer: SA Margaret Girard
Date: 7/11/19 • Preparer: SOS Kimberly Meder

Page 1 of

• Direction

1ST FLOOR

* TO Scale

9 E 71
NEW YORK

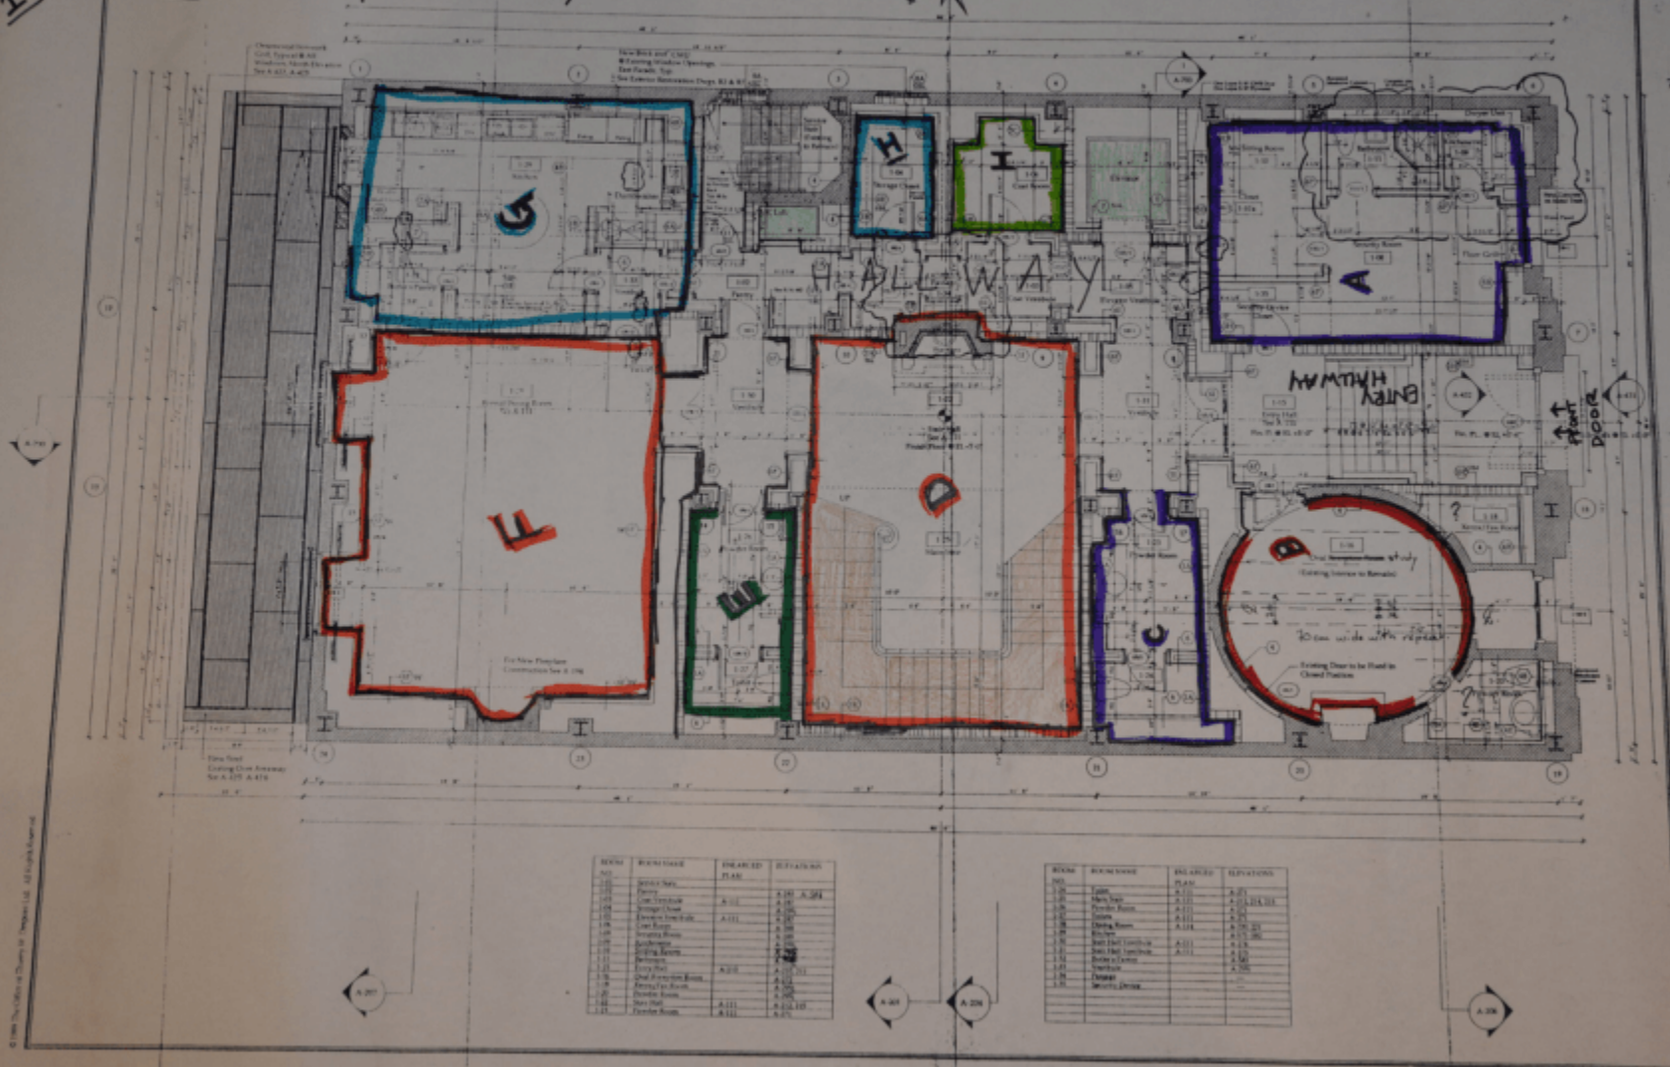

GROUND FLOOR PLAN
PLAN LEVEL 1'-0"

1/50

A-102

EFTA00001485